



Prepared by: Vincent E. Piagentini, Abaci Consulting Inc, 101 NE Circle Dr, Grimes IA, 50111; (515)986-5048

UNITED STATES PUBLIC LAND SURVEY CORNER CERTIFICATE


of

LAND SURVEY MONUMENTS SITUATED IN SECTION 13, TOWNSHIP 75 N, RANGE 28 W, of the Fifth Principal Meridian, Madison County, Iowa.

Monument Description & Remarks:

- Center – Set 1/2" iron rod with a plastic yellow cap #15982 at the corner of a fence to the West and a fence to the South.
- NE corner NW1/4 NW1/4 – Set 1/2" iron rod with a plastic yellow cap #15982 on line and a prorated distance between the NW corner and the NE corner of Section 13.
- SW corner NW1/4 NW1/4 – Set 1/2" iron rod with a plastic yellow cap #15982 projected a line projected West from the E1/4 corner through the Center of section to calculate the W1/4 corner on the line between the NW corner and the SW corner of NW1/4 SW1/4, then set online at even distance between the NW corner and the computed W1/4 corner.
- SE Corner NW1/4 NW1/4 – Set 1/2" iron rod with a plastic yellow cap #15982 on line and equidistant between the NE corner NW1/4 NW1/4 and the SE corner SW1/4 NW1/4.


PLAN VIEW

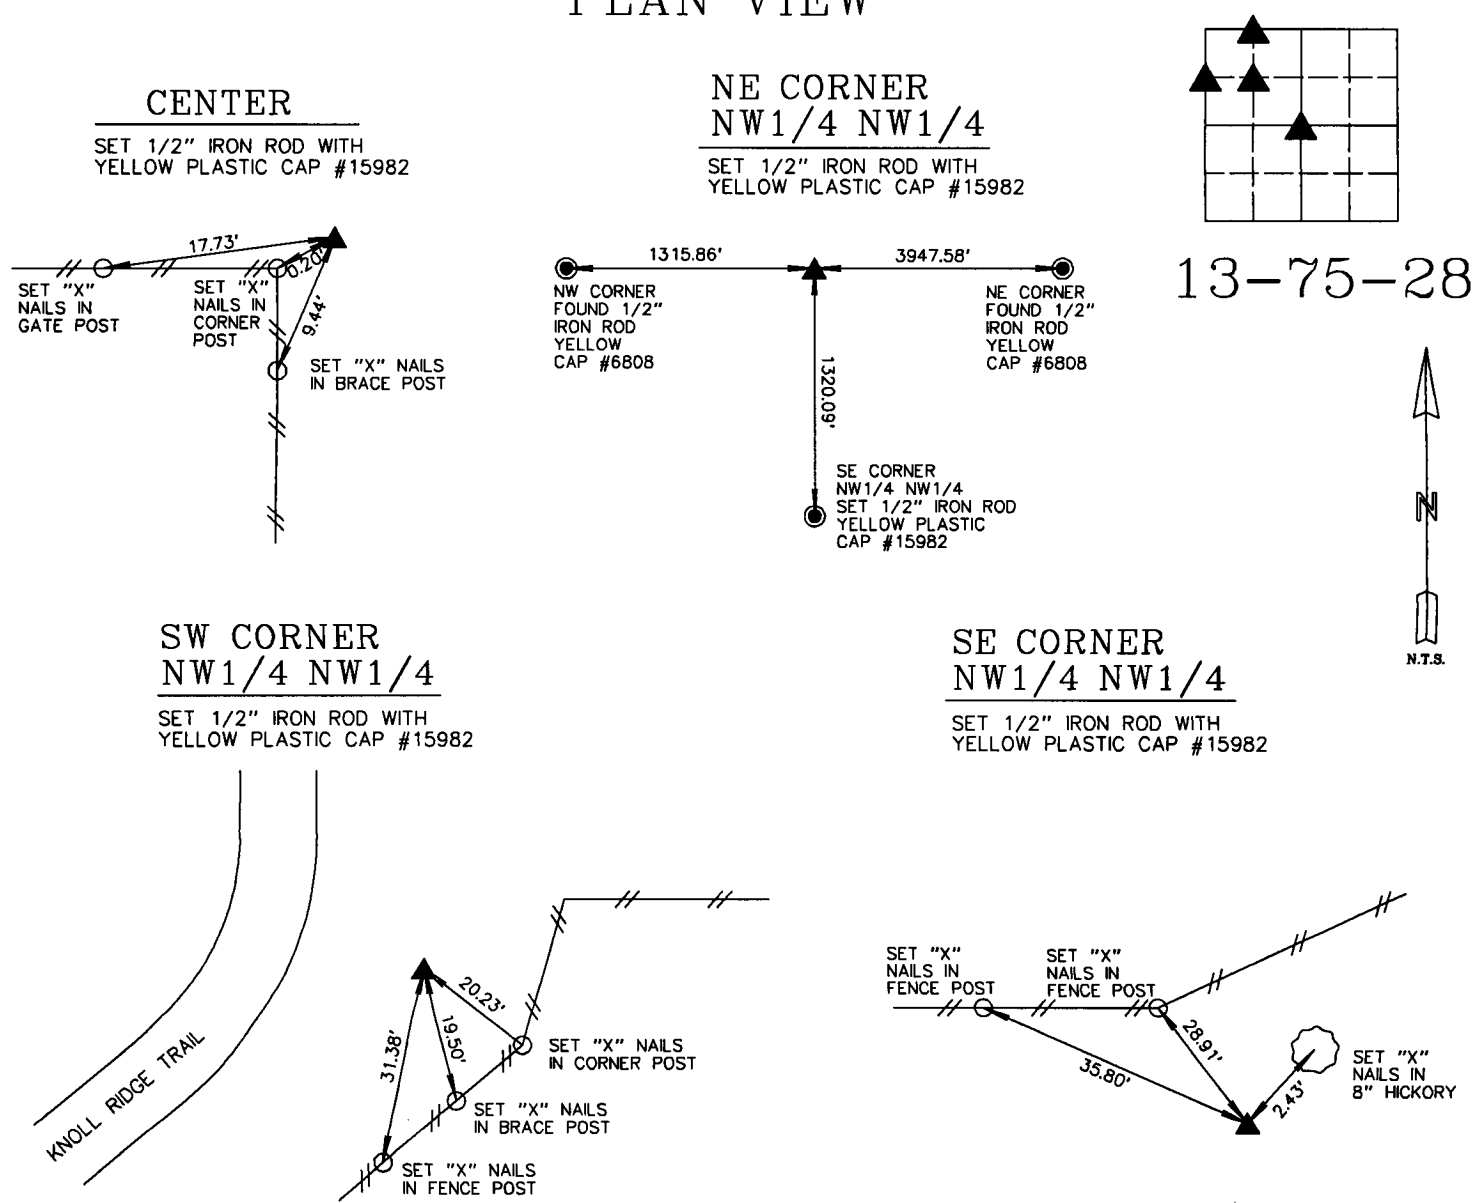

17537

I HEREBY CERTIFY THAT THIS SURVEYING DOCUMENT WAS PREPARED AND THE RELATED WORK WAS PERFORMED BY ME OR UNDER MY DIRECT PERSONAL SUPERVISION, AND THAT I AM A DULY LICENSED PROFESSIONAL LAND SURVEYOR UNDER THE LAWS OF THE STATE OF IOWA.

Vincent E. Piagentini 2/15/18
VINCENT E. PIAGENTINI, IOWA LIC. NO 15982 DATE
MY LICENSE RENEWAL DATE IS DECEMBER 31, 2018.
ADDITIONAL PAGES CERTIFIED (NONE UNLESS INDICATED HERE) This sheet only.

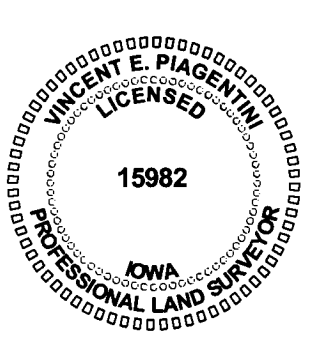

Corners to be Indexed:			
Corner	Section	Twp	Range
CENTER	13	T75N	R28W
NE COR NW1/4 NW1/4	13	T75N	R28W
SE COR SW1/4 SW1/4	12	T75N	R28W
SW COR NW1/4 NW1/4	13	T75N	R28W
SE COR NE1/4 NE1/4	14	T75N	R28W
SE COR NW1/4 NW1/4	13	T75N	R28W