

LISA SMITH, COUNTY RECORDER
MADISON COUNTY IOWA

Prepared By: **Abaci Consulting Inc.** 101 Northeast Circle Drive, Grimes IA, 50111; (515)986-5048

UNITED STATES PUBLIC LAND SURVEY CORNER CERTIFICATE

of

LAND SURVEY MONUMENTS SITUATED IN SECTION 6, TOWNSHIP 75 N, RANGE 26 W, of the Fifth Principal Meridian, Madison County, Iowa.


Monument Description & Remarks:

E 1/4 CORNER – FOUND 16D NAIL – REPLACED WITH 1/2" IR YC #15982 – NO TIES OF RECORD

SE CORNER OF NE 1/4 SE 1/4 – FOUND 1/2" IR – NO TIES OF RECORD

SE CORNER OF SECTION – FOUND 1/2" IR YC #6808 – NO TIES OF RECORD

PLAN VIEW

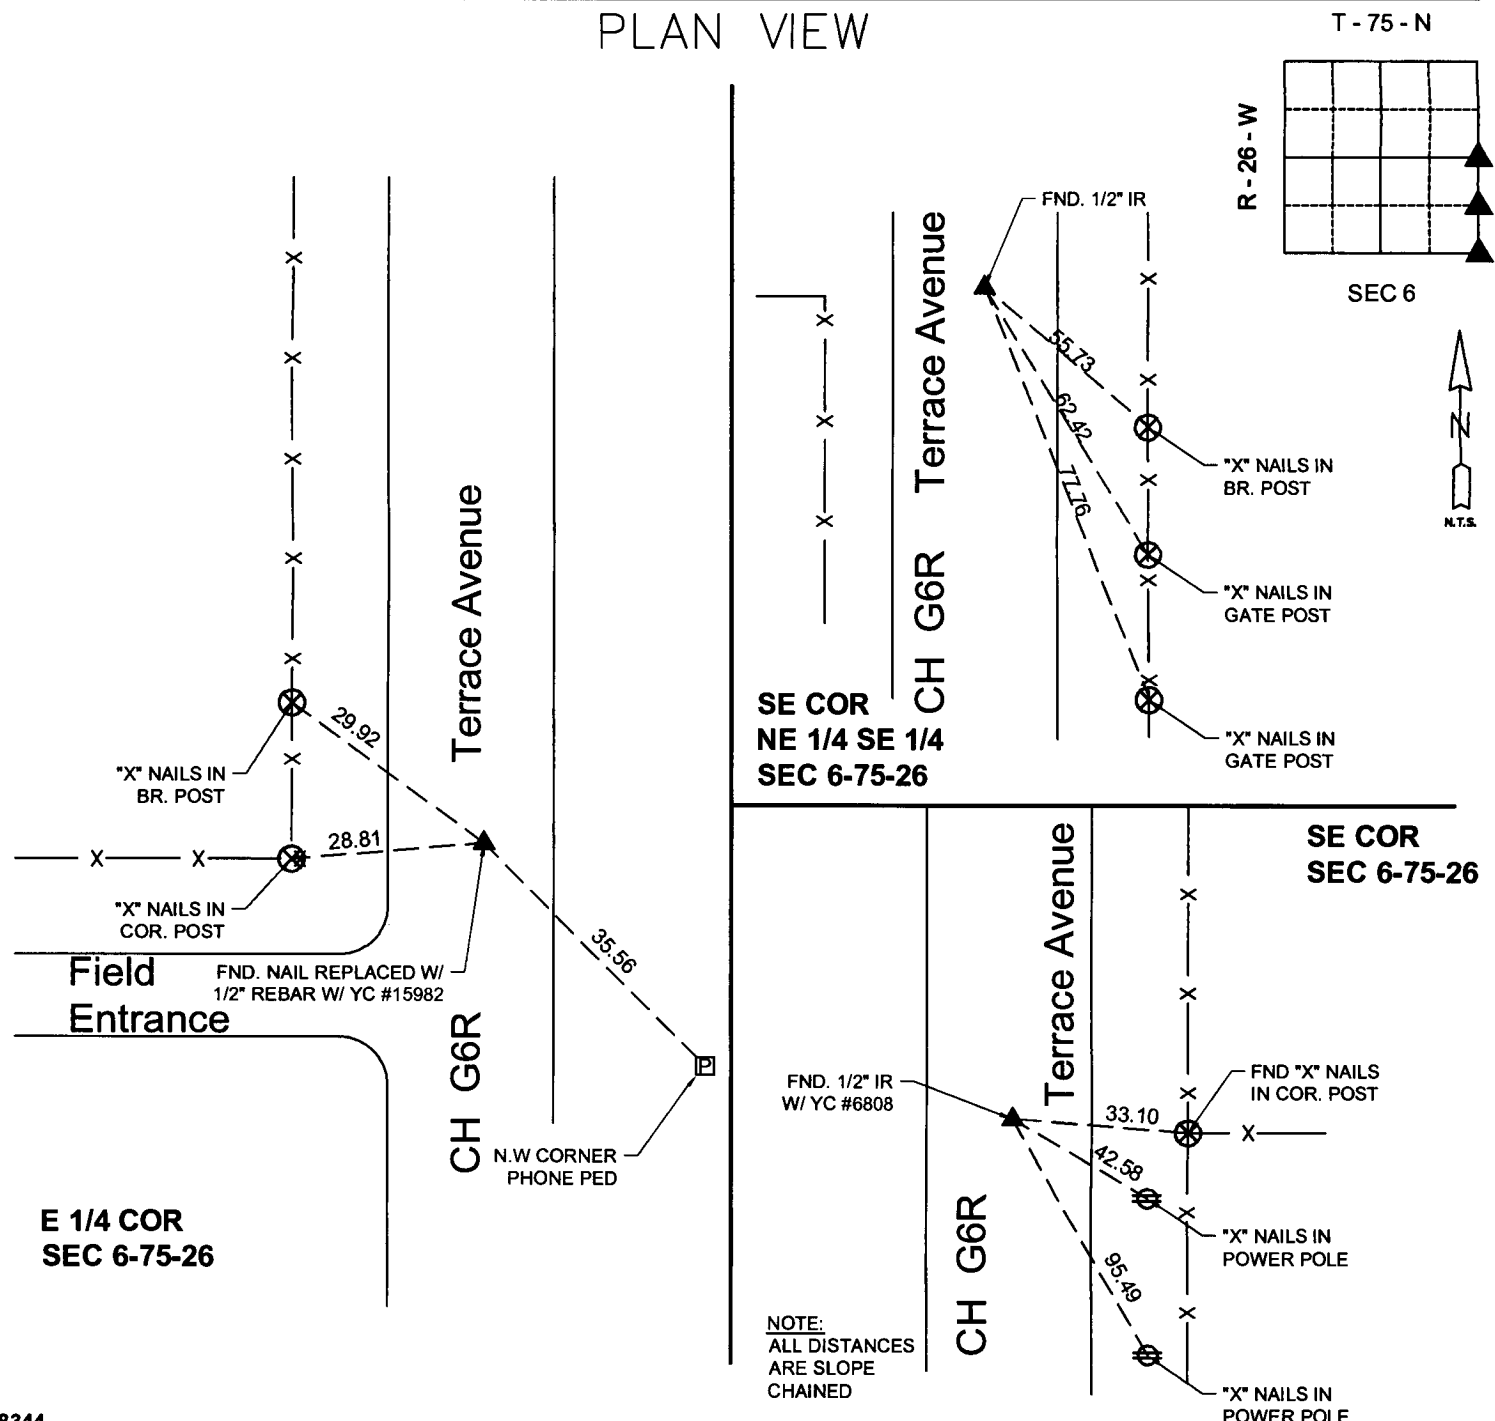

#18344

I HEREBY CERTIFY THAT THIS SURVEYING DOCUMENT WAS PREPARED AND THE RELATED WORK WAS PERFORMED BY ME OR UNDER MY DIRECT PERSONAL SUPERVISION AND THAT I AM A DULY LICENSED PROFESSIONAL LAND SURVEYOR UNDER THE LAWS OF THE STATE OF IOWA.

Vincent E. Piagentini 11/9/18
SIGNATURE DATE
VINCENT E. PIAGENTINI

PRINTED OR TYPED NAME:
IOWA LIC. NO. 15982
MY LICENSE RENEWAL DATE IS DECEMBER 31, 2018.

THIS SHEET ONLY

PAGES COVERED BY THIS SEAL:



CORNERS TO BE INDEXED:

CORNER	SECTION	TWP	RANGE
E 1/4	6	T75N	R26W
SE CORNER	6	T75N	R26W
SE CORNER NE 1/4 SE 1/4	6	T75N	R26W
W 1/4	5	T75N	R26W
SW CORNER	5	T75N	R26W
SW CORNER NW 1/4 SW 1/4	5	T75N	R26W
NE CORNER	7	T75N	R26W
NW CORNER	8	T75N	R26W