



Book 2018 Page 3793 Type 06 043 Pages 1
Date 11/21/2018 Time 11:16:09AM
Rec Amt \$7.00 IND

INDX
ANNO
SCAN
CHEK

LISA SMITH, COUNTY RECORDER
MADISON COUNTY IOWA

Prepared by: Vincent E. Piagentini, Abaci Consulting Inc, 101 NE Circle Dr, Grimes IA, 50111; (515)986-5048

UNITED STATES PUBLIC LAND SURVEY CORNER CERTIFICATE

of


LAND SURVEY MONUMENTS SITUATED IN SECTION 21, TOWNSHIP 75 N, RANGE 27 W, of the Fifth Principal Meridian, Madison County, Iowa.

Monument Description & Remarks:

Center - Found 1" square iron rod 12" deep, accepted as center of Section 21-75-27.

East Quarter Corner (E1/4) – Set 1/2" iron rod with yellow plastic cap #15982 in line with a fence running North and splitting the North and South side right of way fence, running parallel to the road.

PLAN VIEW

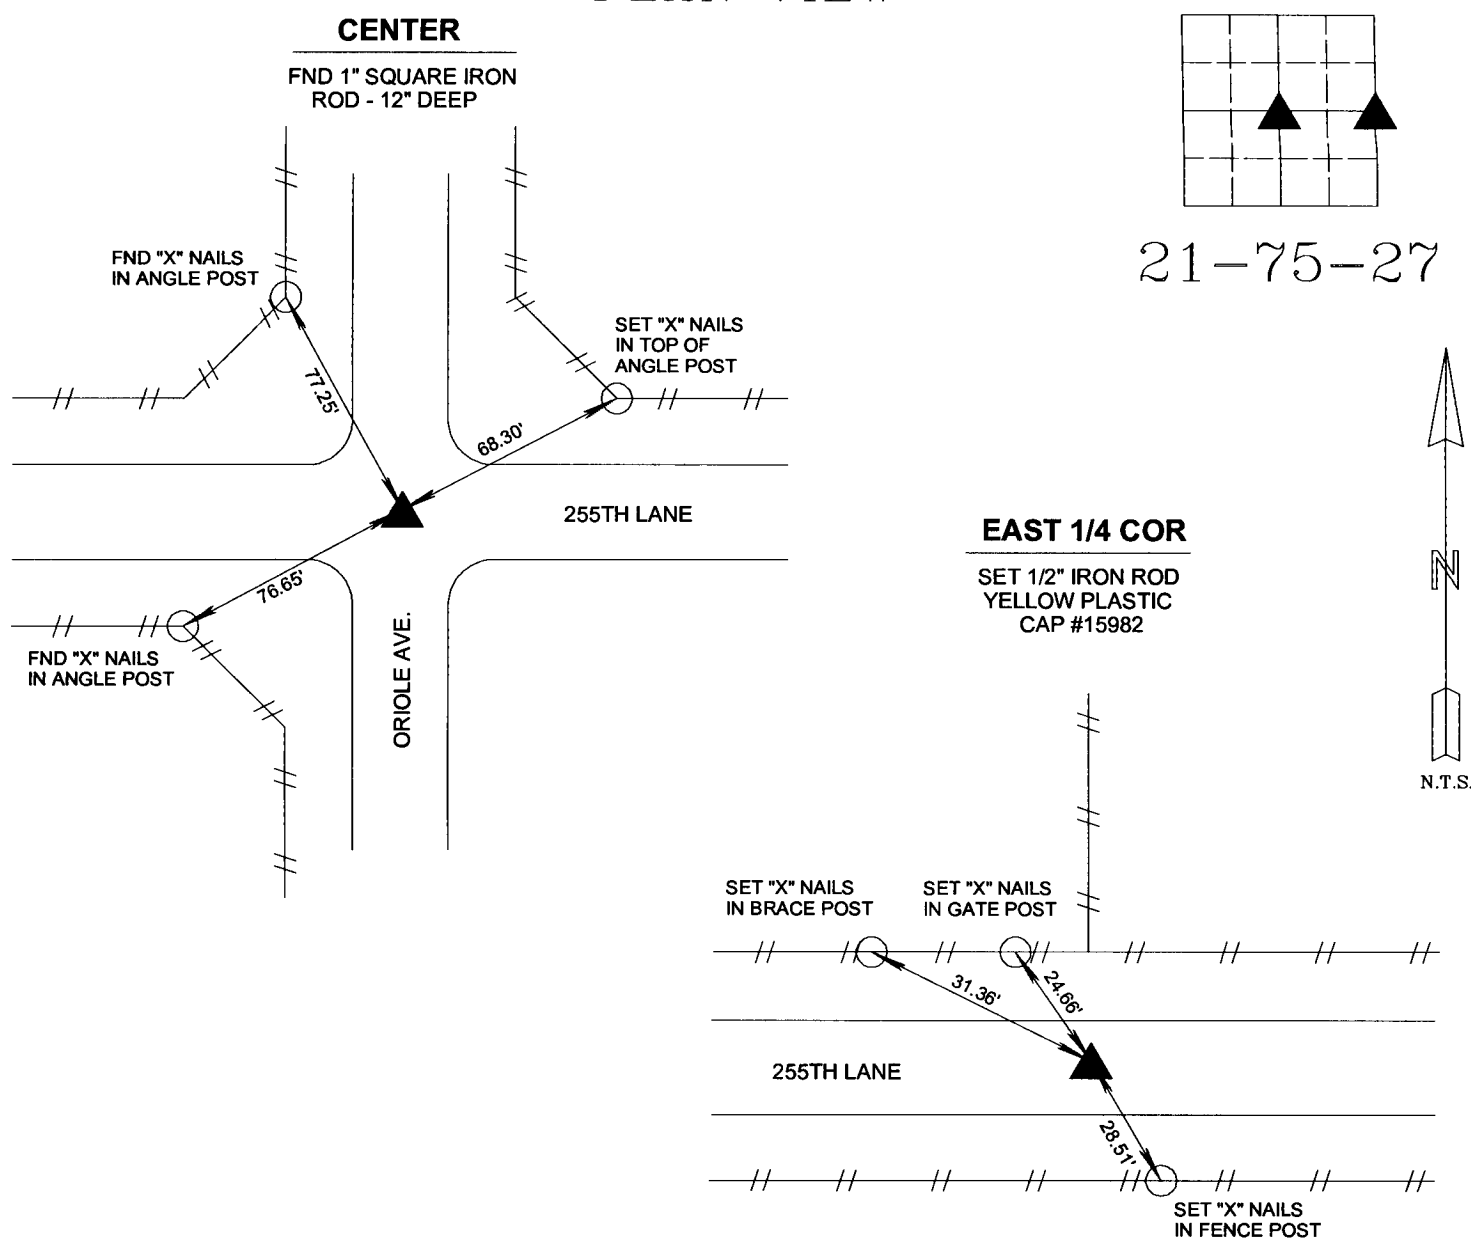


18346

I HEREBY CERTIFY THAT THIS SURVEYING DOCUMENT WAS PREPARED AND THE RELATED WORK WAS PERFORMED BY ME OR UNDER MY DIRECT PERSONAL SUPERVISION, AND THAT I AM A DULY LICENSED PROFESSIONAL LAND SURVEYOR UNDER THE LAWS OF THE STATE OF IOWA.


VINCENT E. PIAGENTINI, IOWA LIC. NO 15982 11/19/18 DATE

MY LICENSE RENEWAL DATE IS DECEMBER 31, 2018.

ADDITIONAL PAGES CERTIFIED (NONE UNLESS INDICATED
HERE) This sheet only.

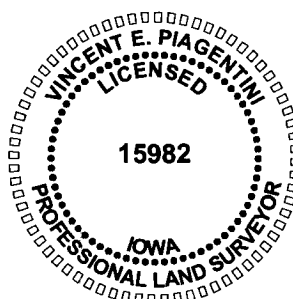

Corners to be Indexed:

Corner	Section	Twp	Range
CENTER	21	T75N	R27W
E1/4 COR.	21	T75N	R27W
W1/4 COR.	22	T75N	R27W