



Document 2018 3794

Book 2018 Page 3794 Type 06 043 Pages 1
Date 11/21/2018 Time 11:16:10AM
Rec Amt \$7.00

LISA SMITH, COUNTY RECORDER
MADISON COUNTY IOWA

INDX
ANNO
SCAN
CHK

Prepared by: Vincent E. Piagentini, Abaci Consulting Inc, 101 NE Circle Dr, Grimes IA, 50111; (515)986-5048

UNITED STATES PUBLIC LAND SURVEY CORNER CERTIFICATE


of

LAND SURVEY MONUMENTS SITUATED IN SECTION 22, TOWNSHIP 75 N, RANGE 27 W, of the Fifth Principal Meridian, Madison County, Iowa.

Monument Description & Remarks:

- NE Corner NW1/4 SW1/4 – Set 1/2" iron rod with yellow plastic cap #15982 on line and equidistant from the W1/4 corner and the Center of Section 22-75-27.
- SW Corner NW1/4 SW1/4 – Set 1/2" iron rod with yellow plastic cap #15982 on the North side of a corner post at the interseection of fences running East, West and South.
- SE Corner NW1/4 SW1/4 – Set 1/2" iron rod with yellow plastic cap #15982 on the South side of a corner post at the intersection of fences running East, West and North.

PLAN VIEW

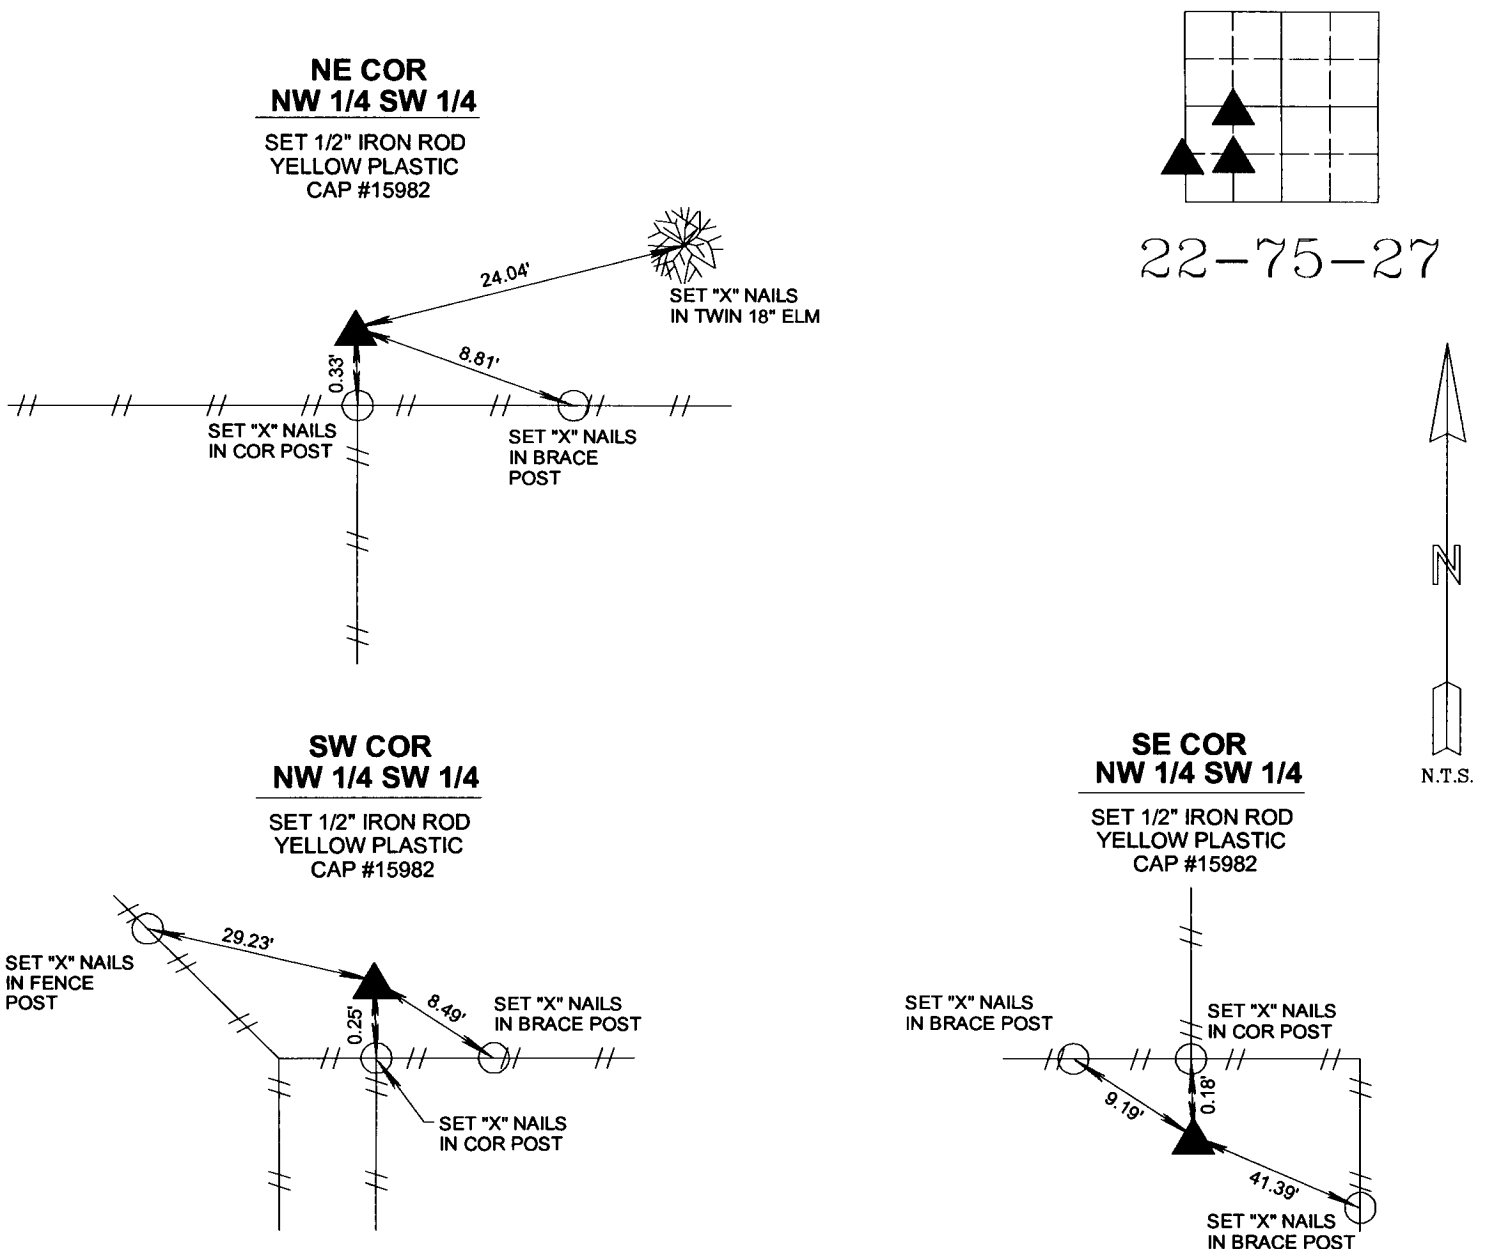


18346

I HEREBY CERTIFY THAT THIS SURVEYING DOCUMENT WAS PREPARED AND THE RELATED WORK WAS PERFORMED BY ME OR UNDER MY DIRECT PERSONAL SUPERVISION, AND THAT I AM A DULY LICENSED PROFESSIONAL LAND SURVEYOR UNDER THE LAWS OF THE STATE OF IOWA.

Vincent E. Piagentini 11/19/18
VINCENT E. PIAGENTINI, IOWA LIC. NO 15982 DATE

MY LICENSE RENEWAL DATE IS DECEMBER 31, 2018.

ADDITIONAL PAGES CERTIFIED (NONE UNLESS INDICATED HERE) This sheet only.

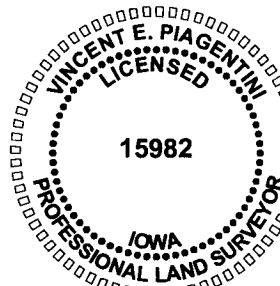

Corners to be Indexed:			
Corner	Section	Twp	Range
NE COR NW1/4 SW1/4	22	T75N	R27W
SW COR NW1/4 SW1/4	22	T75N	R27W
SE COR NW1/4 SW1/4	22	T75N	R27W
SE COR NE1/4 SE1/4	21	T75N	R27W