



Document 2018 3943

Book 2018 Page 3943 Type 06 043 Pages 1  
Date 12/03/2018 Time 3:12:55PM  
Rec Amt \$7.00

INDX  
ANNO  
SCAN

LISA SMITH, COUNTY RECORDER  
MADISON COUNTY IOWA

CHEK

PREPARED BY: CRAIG S. BOLDMAN 521 WEST GREEN STREET, WINTERSET, IA 50273 PHONE (515)462-9242

## UNITED STATES PUBLIC LAND SURVEY CORNER CERTIFICATE

Land Survey Monuments situated in Section 8, Township 74N, Range 27W, the Fifth Principal Meridian, Madison County, Iowa.  
Previously recorded in None Found in County Recorder's Office


(Show reason for preparing this certificate, the evidence and detailed procedures used in establishing the corner positions & monumentation found or placed)

### Monument Description and Remarks:

① thru ③ 5/8" iron rods with orange caps were set at established fence line corners. Measurements between established corners are within reason of the original plat

④ Found 1/2" found by J.B. Morrissey in 1994. Later found by C.T. Vance in 2014

### PLAN-VIEW

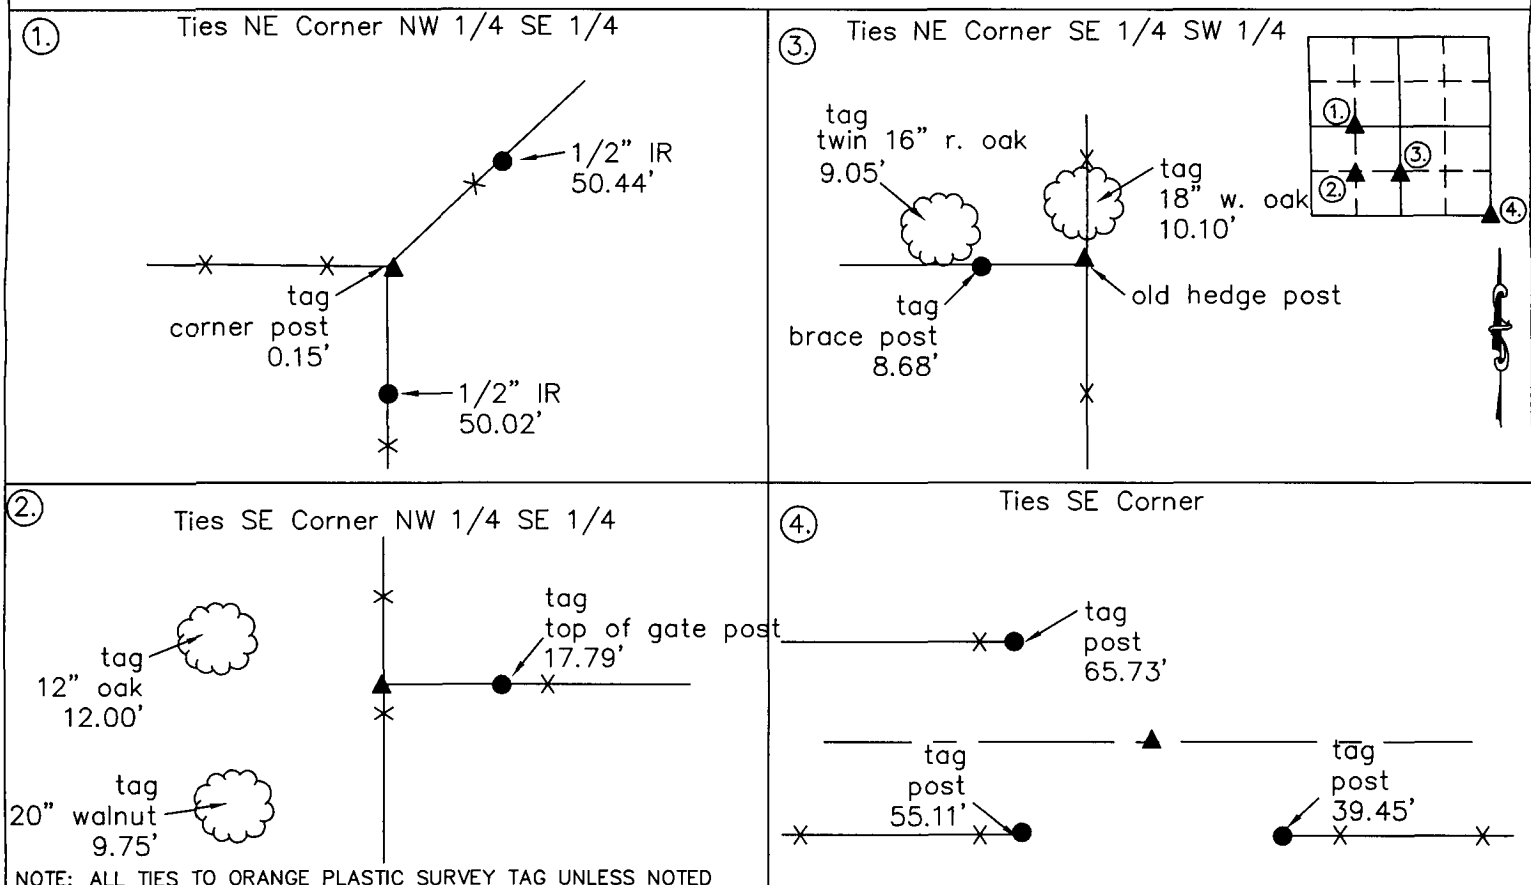


I HEREBY CERTIFY THAT THIS LAND SURVEYING DOCUMENT WAS PREPARED AND THE RELATED SURVEY WORK WAS PERFORMED BY ME OR UNDER MY DIRECT PERSONAL SUPERVISION AND THAT I AM A DULY LICENSED LAND SURVEYOR UNDER THE LAWS OF THE STATE OF IOWA

SIGNATURE Craig S. Boldman  
CRAIG S. BOLDMAN

DATE: 12/3/18 LICENSE NO 13427

MY RENEWAL DATE IS DECEMBER 31, 2018

COVERS SHEETS 1

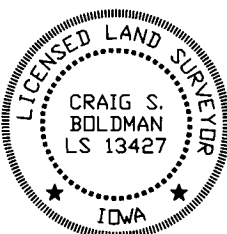

### CORNERS TO BE INDEXED

| Corners | Section | Township | Range |
|---------|---------|----------|-------|
| ①       | 8       | 74       | 27    |
| ②       | 8       | 74       | 27    |
| ③       | 8       | 74       | 27    |
| ④       | 8       | 74       | 27    |

Project No.18040