72

NOTE.—Record Surveyor's Certificate in marginal lines, numbering each survey from 1 up, on each section.

Acres, Blackmar & Co., Makers, Burlington, Iowa.

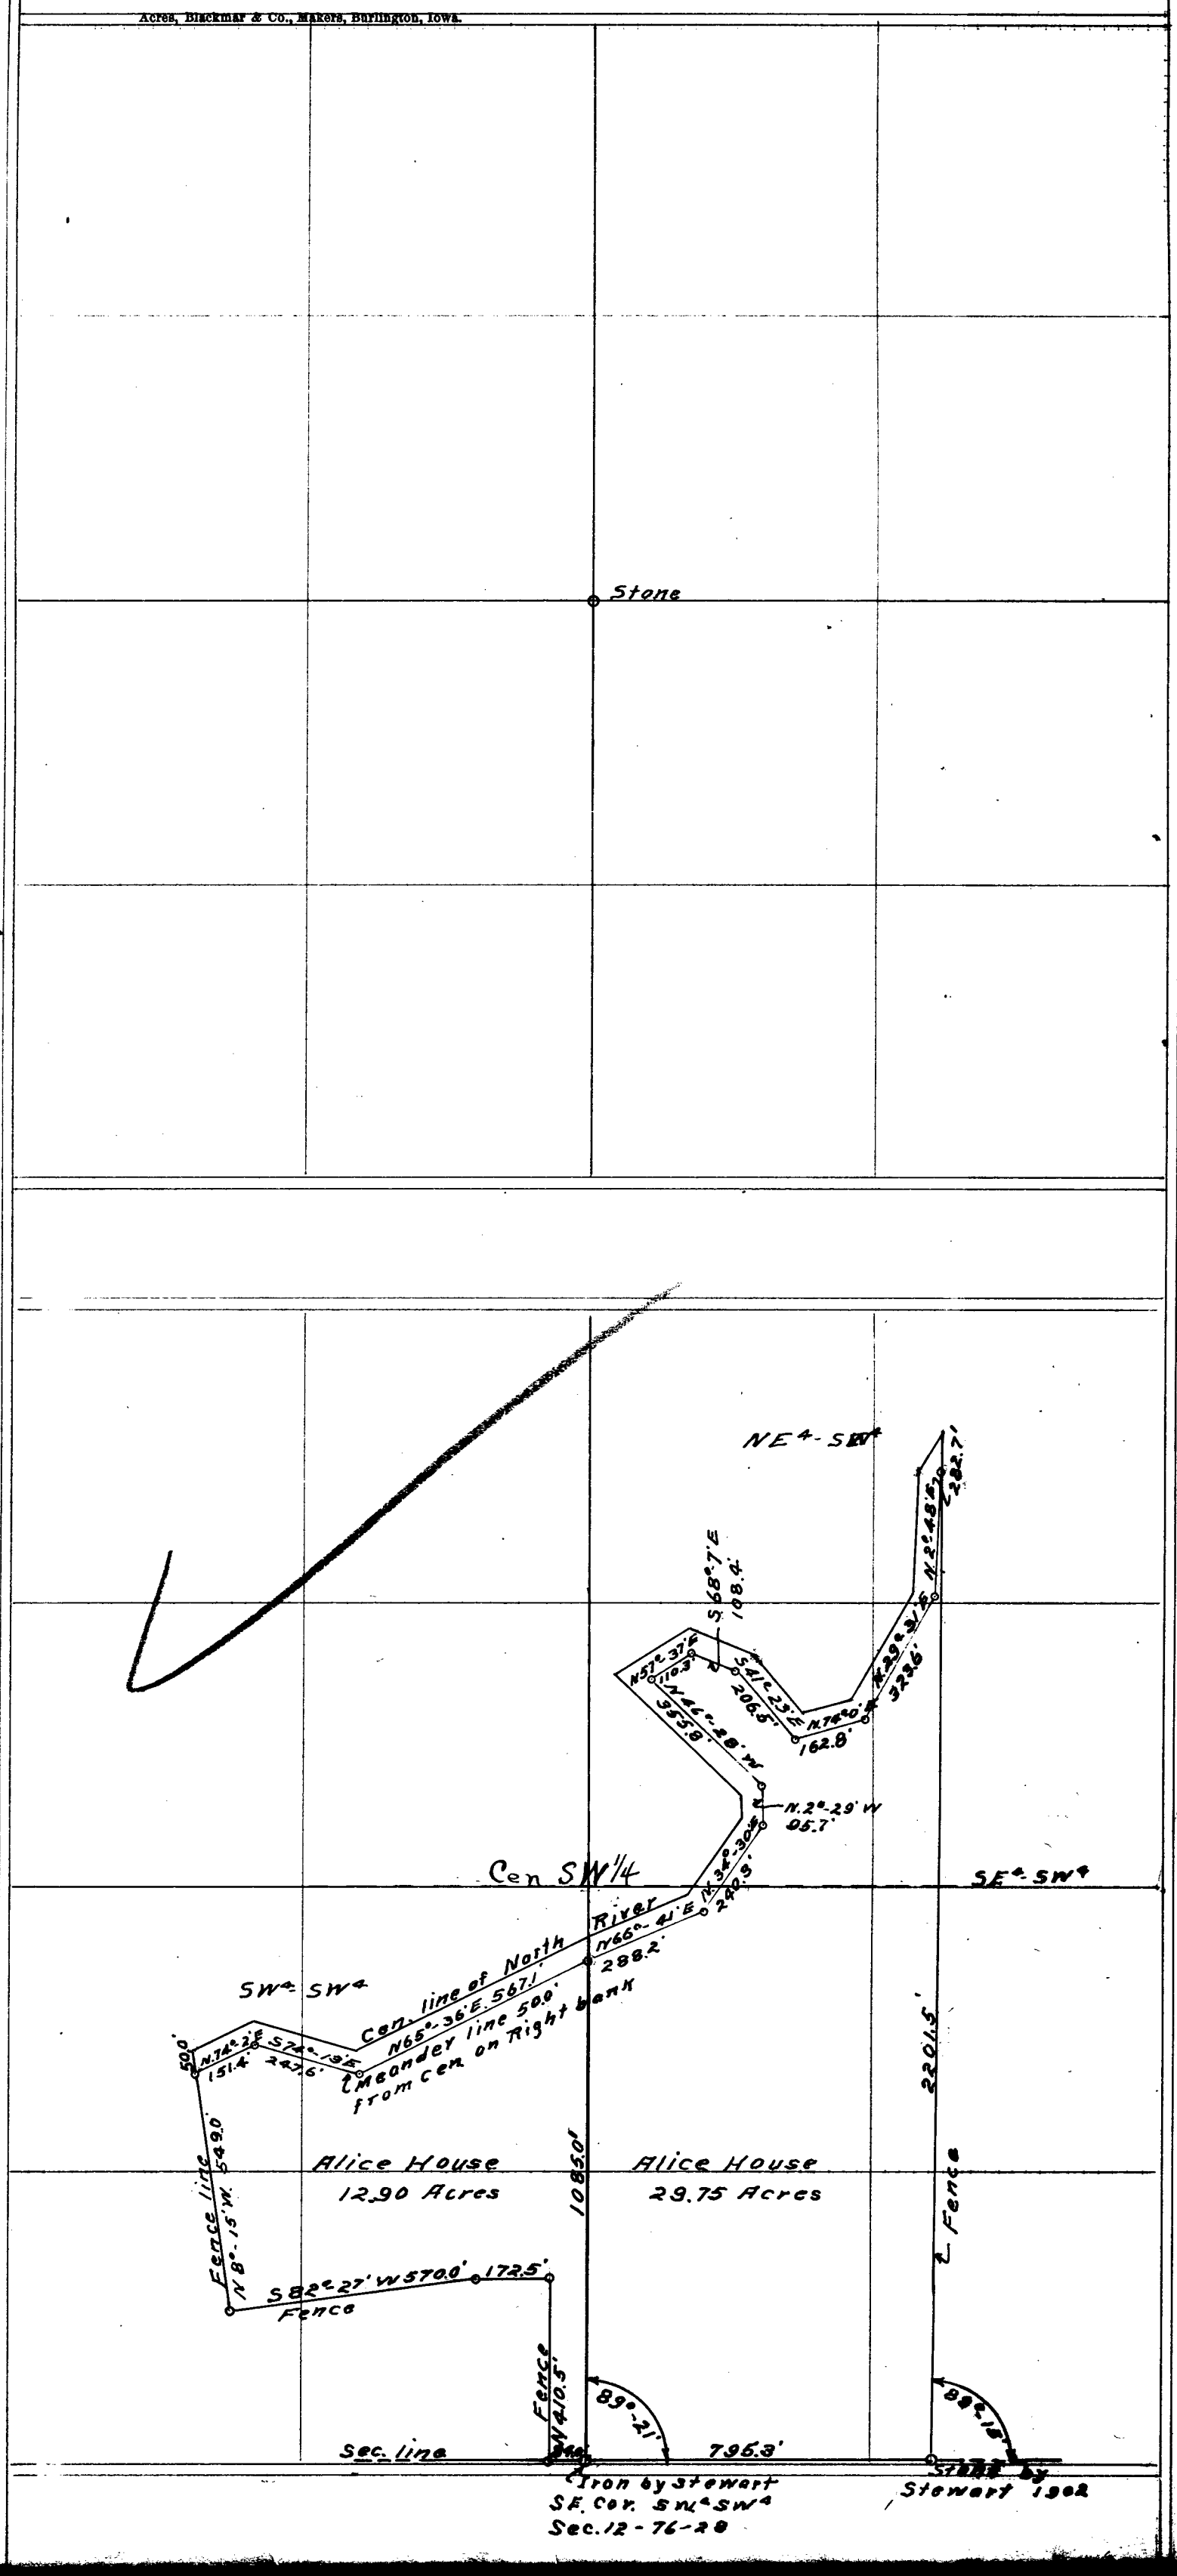

Filed for Record the 1st day of February A.D. 1921 at 10 o'clock A.M. Nettie E. Whitaker Recorder
Doc #188 Sec 8.50

I certify the above is a correct Plot of a Survey made by me Jan. 4, 1921 at the request of Mrs Alice House. Scale 1" = 250.0'

E. B. Hiatt, Co. Eng'r

County Engr's Dr

IRREGULAR SURVEY OF

To main line of C.R.I.&P.R.R.

NOTE.—Record Surveyor's Certificate in marginal line, numbering each survey from 1 up, on each section.

Acres, Blackmar & Co., Makers, Burlington, Iowa.

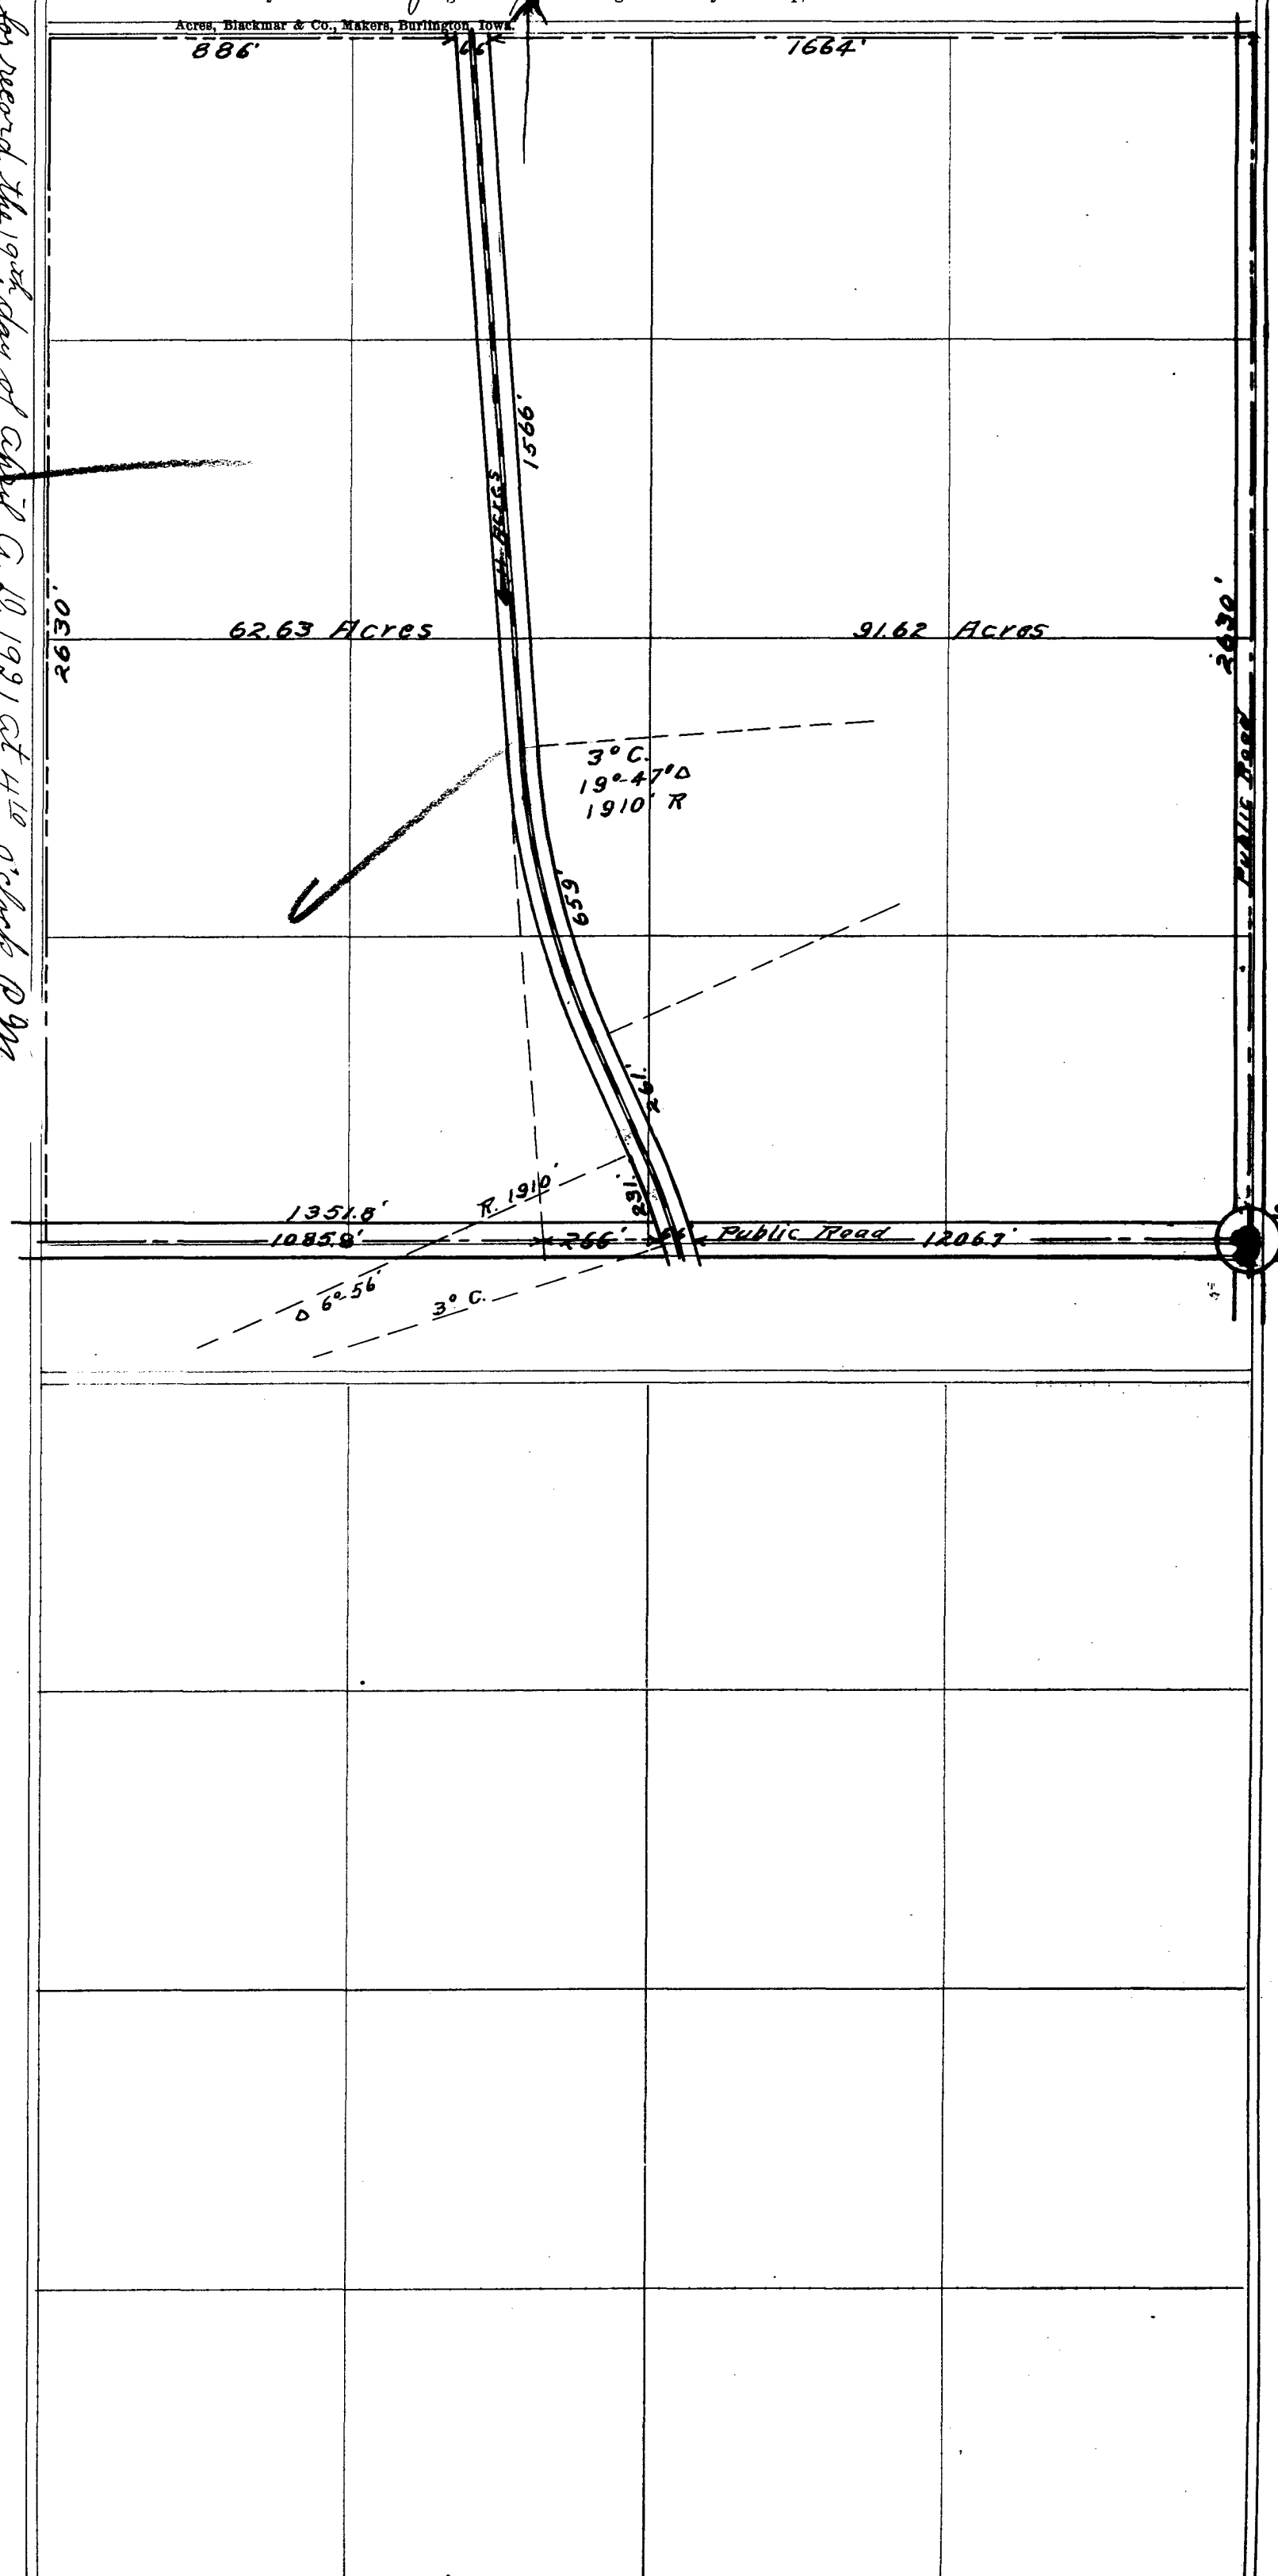

Filed for record the 19th day of April A.D. 1921 at 4 10 o'clock P.M.
Nettie E. Windship Recorder, Fee $5.00 No 988 Survey N½ W¼ Sec. 9 T 77 R 28 Commencing at the W¼ Cor. Thence E. 1351.8' (Thirteen hundred fifty one and eight tenths,) To W. line of R.R. Thence E. 66' sixty six feet to E. line of R.R. Thence E. 1206.7' (twelve hundred and six and seven tenths) feet to the Ctr. Sec. 9 Thence N. 2630 to the N.¼ Cor. Thence W. 66. (sixty six) feet to the W. line of the R.R. Thence W. 886' (eight hundred eighty six) feet to the N.W. Cor. Sec 9. Thence S. 2630, two thousand six hundred thirty feet to the Place Beginning. Containing 158.86' (One hundred fifty eight and eighty six hundredths) Acres.
I hereby Certify that this is a correct plat of survey made at the request of R. C. Hindman and C. H. Dennis Earlham, Iowa. Witnessed and sworn to before me this 2nd day of Feb. 1921 C. H. Mathis Dep. Aud. Polk Co. Iowa.
A. O. Harrett Surv.

County Surveyor