


Sec. No. 6, Township 77, Range 26.

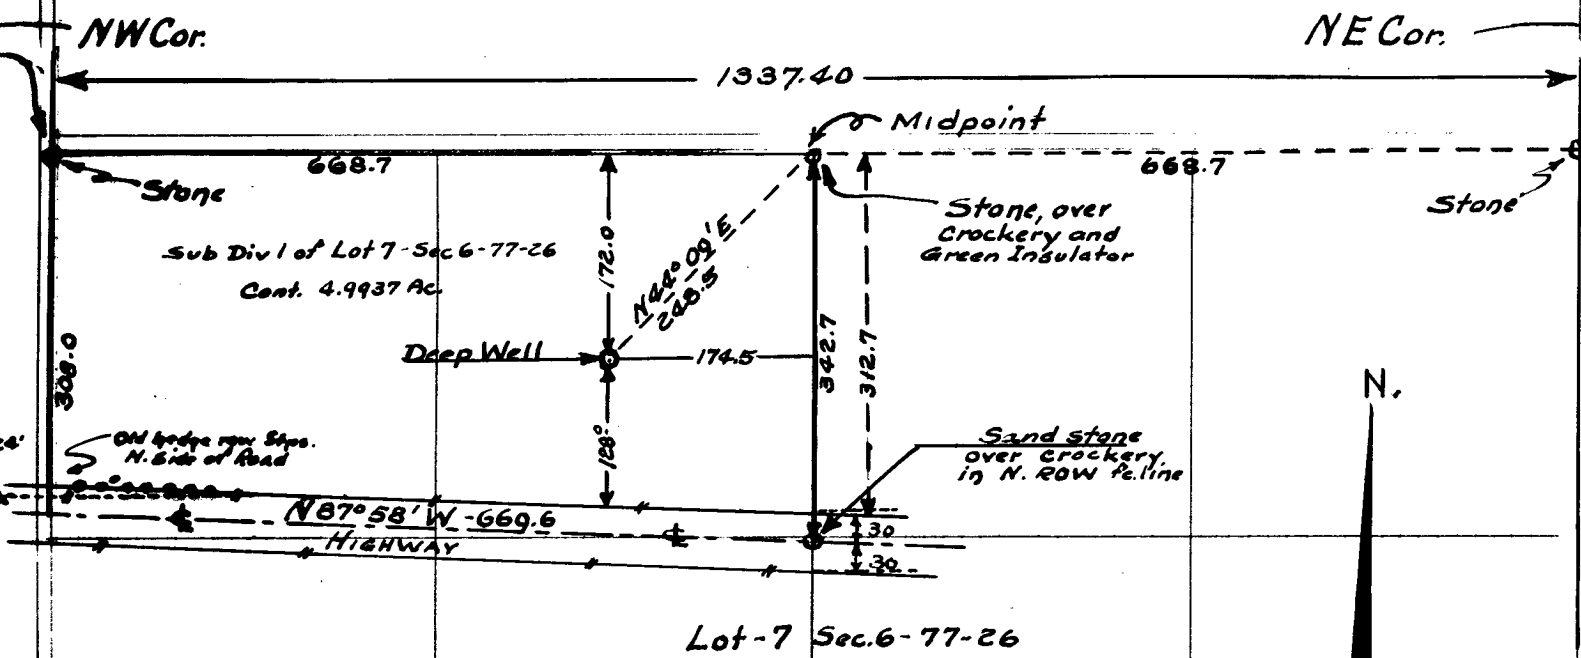

D.L. Thomas (Surveyor) Filed March 19, 1942 at 2:51 o'clock P.M.
 The Public Fee \$5.00 ✓ Pearl E. Shetley, Recorder
 # 1420
 Plat & Field Notes
 Following is a plat of that part of Lot 7 lying North of the Highway and of mid-point in the lot between the 2 highway corners of sand stone monuments more fully described as follows: Commencing at the Northwest corner of Lot 7 in Sec. 77-26, thence south to the mid-point of the north side of said lot 7, 669.7 ft. then thence south to the center of the highway, 342.7 ft., thence south to the line of highway N. 89° - 58' W. 669.6 ft., thence north 308.2 to the place of beginning. Containing 4.9937 ac.
 This Sub-Division should be known as S. D. 1 of Lot 7,
 D.L. Thomas
 (Prof. Eng. Surveyor Seal) D.L. Thomas, P.E. & L.S. # 395
 COMPALED

Received May 8-1940
 Monroe J. Cockrell, Vice President