



Document 2019 1339

Book 2019 Page 1339 Type 06 043 Pages 1

Date 5/13/2019 Time 11:59:42AM

Rec Amt \$7.00

LISA SMITH, COUNTY RECORDER
MADISON COUNTY IOWA

INDX
ANNO
SCAN
CHK

Prepared by: Vincent E. Piagentini, Abaci Consulting Inc, 101 NE Circle Dr, Grimes IA, 50111; (515)986-5048

UNITED STATES PUBLIC LAND SURVEY CORNER CERTIFICATE


of

LAND SURVEY MONUMENTS SITUATED IN SECTION 14, TOWNSHIP 77 N, RANGE 27 W, of the Fifth Principal Meridian, Madison County, Iowa.

Monument Description & Remarks:

NW Cor SW1/4 SE1/4 - Searched found nothing - Set 1/2" IR YC 15982 online and equidistant from Center of Section and South 1/4 Corner

PLAN VIEW

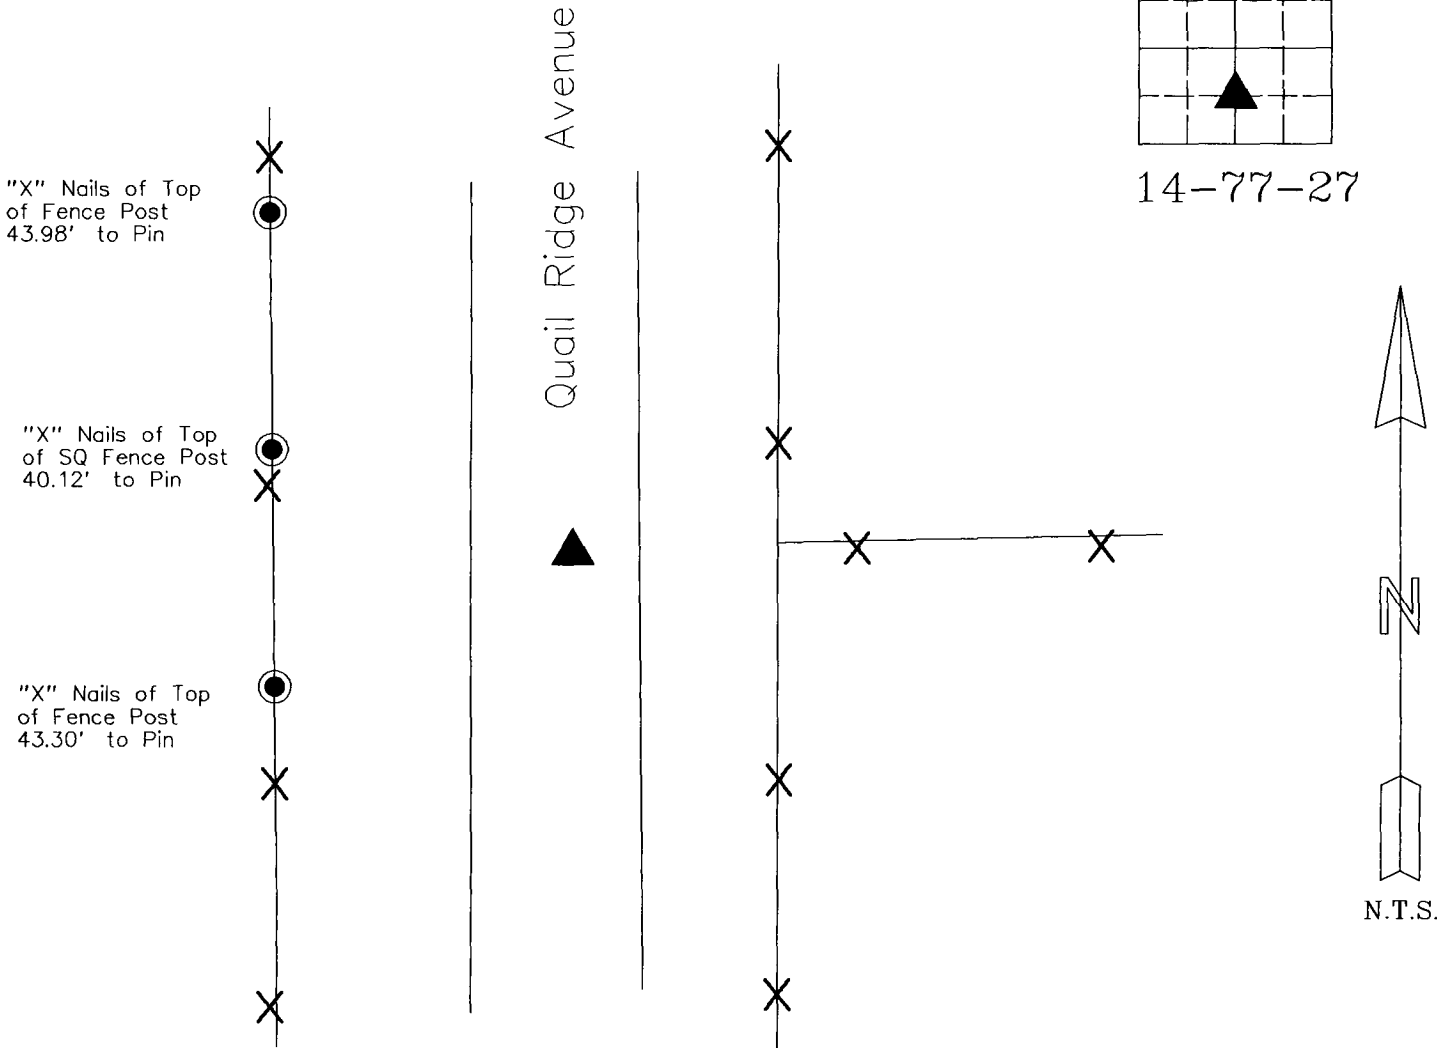

NW Cor SW1/4 SE1/4
Set 1/2" IR YC 15982


19095

I HEREBY CERTIFY THAT THIS SURVEYING DOCUMENT WAS PREPARED AND THE RELATED WORK WAS PERFORMED BY ME OR UNDER MY DIRECT PERSONAL SUPERVISION, AND THAT I AM A DULY LICENSED PROFESSIONAL LAND SURVEYOR UNDER THE LAWS OF THE STATE OF IOWA.

Vincent E. Piagentini 5/19/19
VINCENT E. PIAGENTINI, IOWA LIC. NO 15982 DATE

MY LICENSE RENEWAL DATE IS DECEMBER 31, 2020.

ADDITIONAL PAGES CERTIFIED (NONE UNLESS INDICATED HERE) This sheet only.

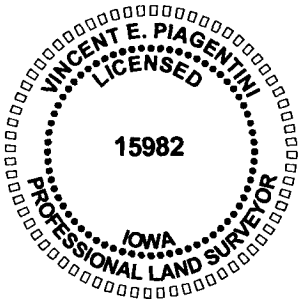

Corners to be Indexed:
Corner Section Twp Range
NW COR SW1/4 SE1/4
14 T77N R27W